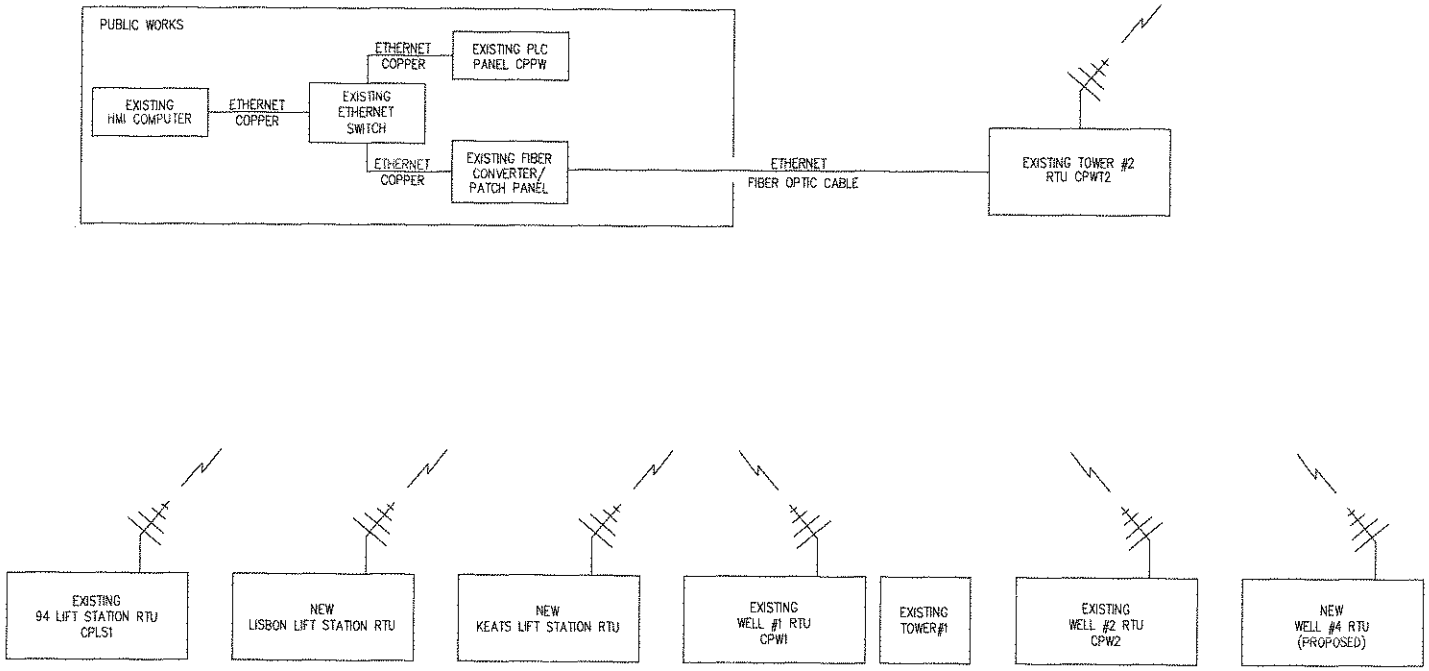

ALL RTU'S TRANSMIT AND RECIEVE DATA TO PUBLIC WORKS THROUGH THE RADIO LINK VIA WATER TOWER 2 RTU

Rev	Description	Date

TPC TELEMETRY AND PROCESS CONTROLS INC. OAKDALE, MN.

CITY OF LAKE ELMO

Drawing Title:
COMMUNICATIONS SYSTEM DIAGRAM

Designed by: | Date:
Dwn by: | Chk by: | Project No.
Drawing Number:

RUNG NUMBER

Sheet 1 of 1