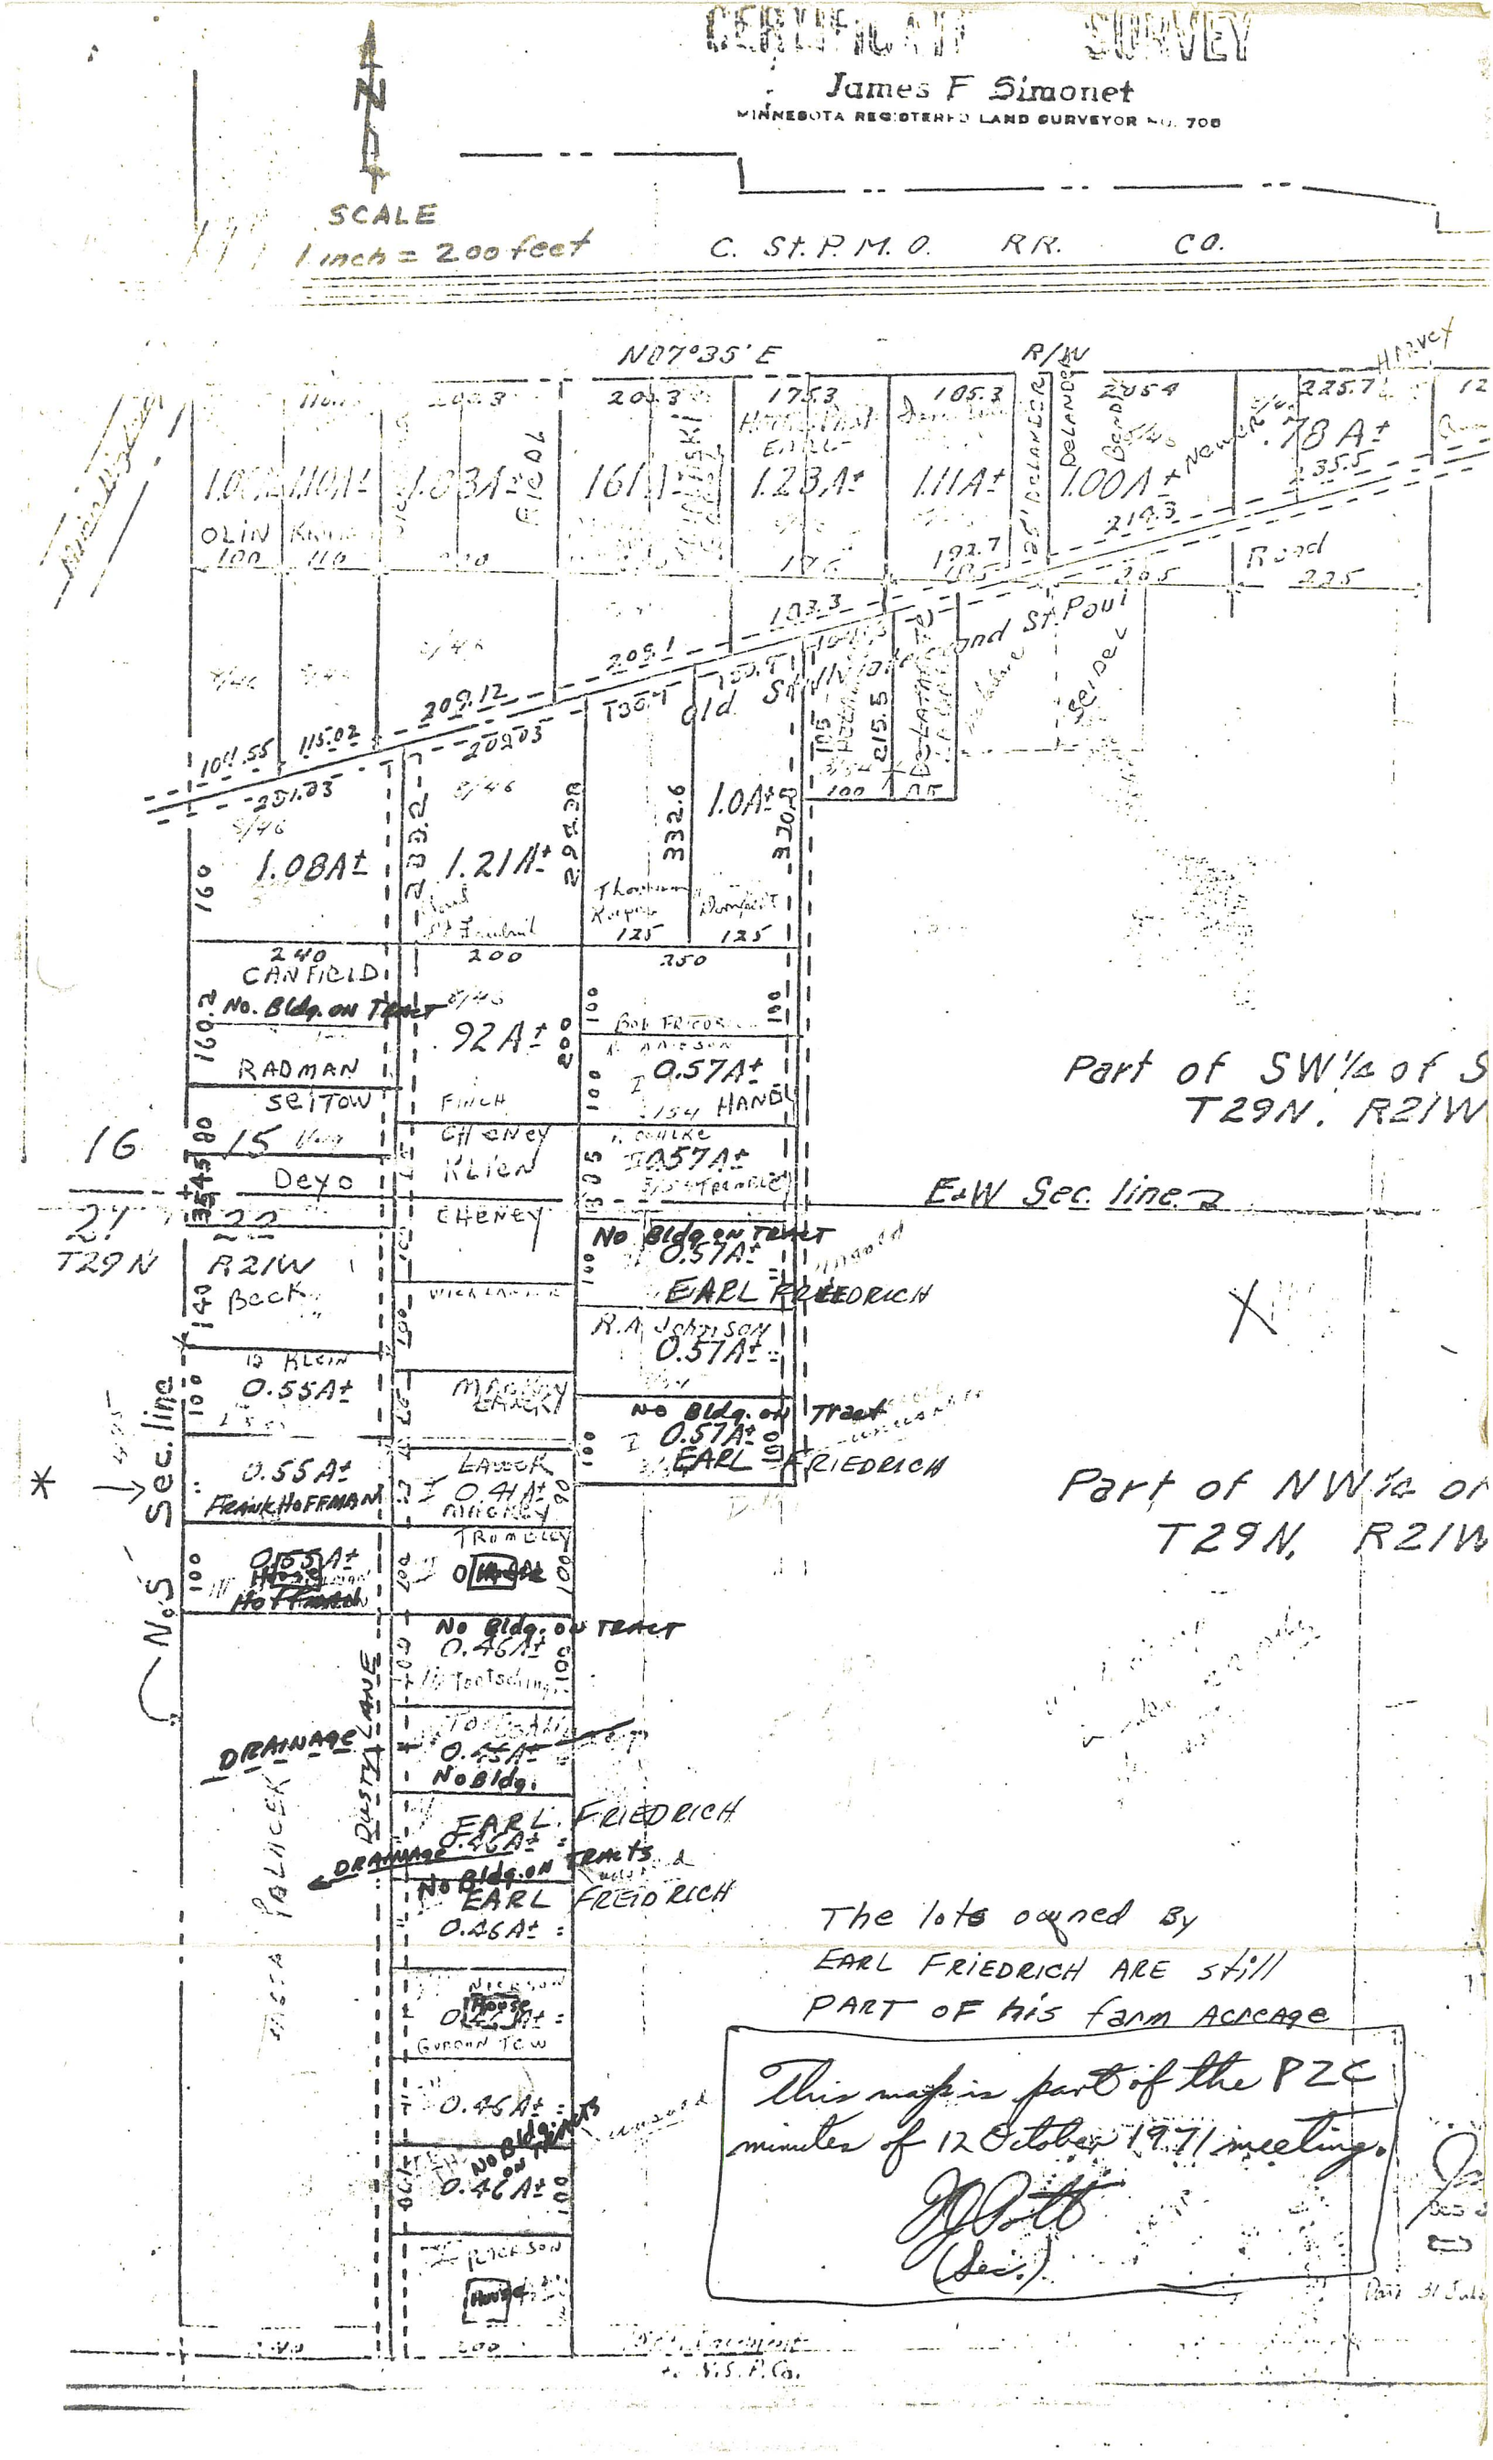
CERTIFICATE SURVEY
James F Simonet
MINNESOTA REGISTERED LAND SURVEYOR NO. 708
SCALE
1 inch = 200 feet
C. St. P. M. O. RR. CO.
N07°35'E
R/W
Old St. Paul
Part of SW¼ of S
T29N. R21W
E&W Sec. line
Part of NW¼ of
T29N, R21W
N.S. Sec. line
DRAINAGE
DUSTY LANE
PALACEK
CANFIELD
No. Bldg. on Tract
RADMAN
SEITOW
Deyo
R21W
Beck
Klein
0.55A±
Frank Hoffman
No Bldg. on Tract
0.46A±
No Bldg.
EARL FRIEDRICH
No Bldg. on Tracts
0.46A±
0.46A±
No Bldg. on Tracts
0.46A±
Earl Friedrich
0.57A±
No Bldg. on Tract
0.57A±
EARL FRIEDRICH
R.A. Johnson
0.57A±
No Bldg. on Tract
0.57A±
EARL FRIEDRICH
1.08A±
1.21A±
1.0A±
1.23A±
1.11A±
1.00A±
.78A±
Harvey
Newer
Road
Seidel
Delander
Hanel
Cheney
Finch
Lawck
Trumbley
Tootsching
Nickson
Gordon Tow
Jackson
House
The lots owned by
EARL FRIEDRICH ARE still
PART OF his farm Acreage
This map is part of the PZC
minutes of 12 October 1971 meeting.
(Sec.)